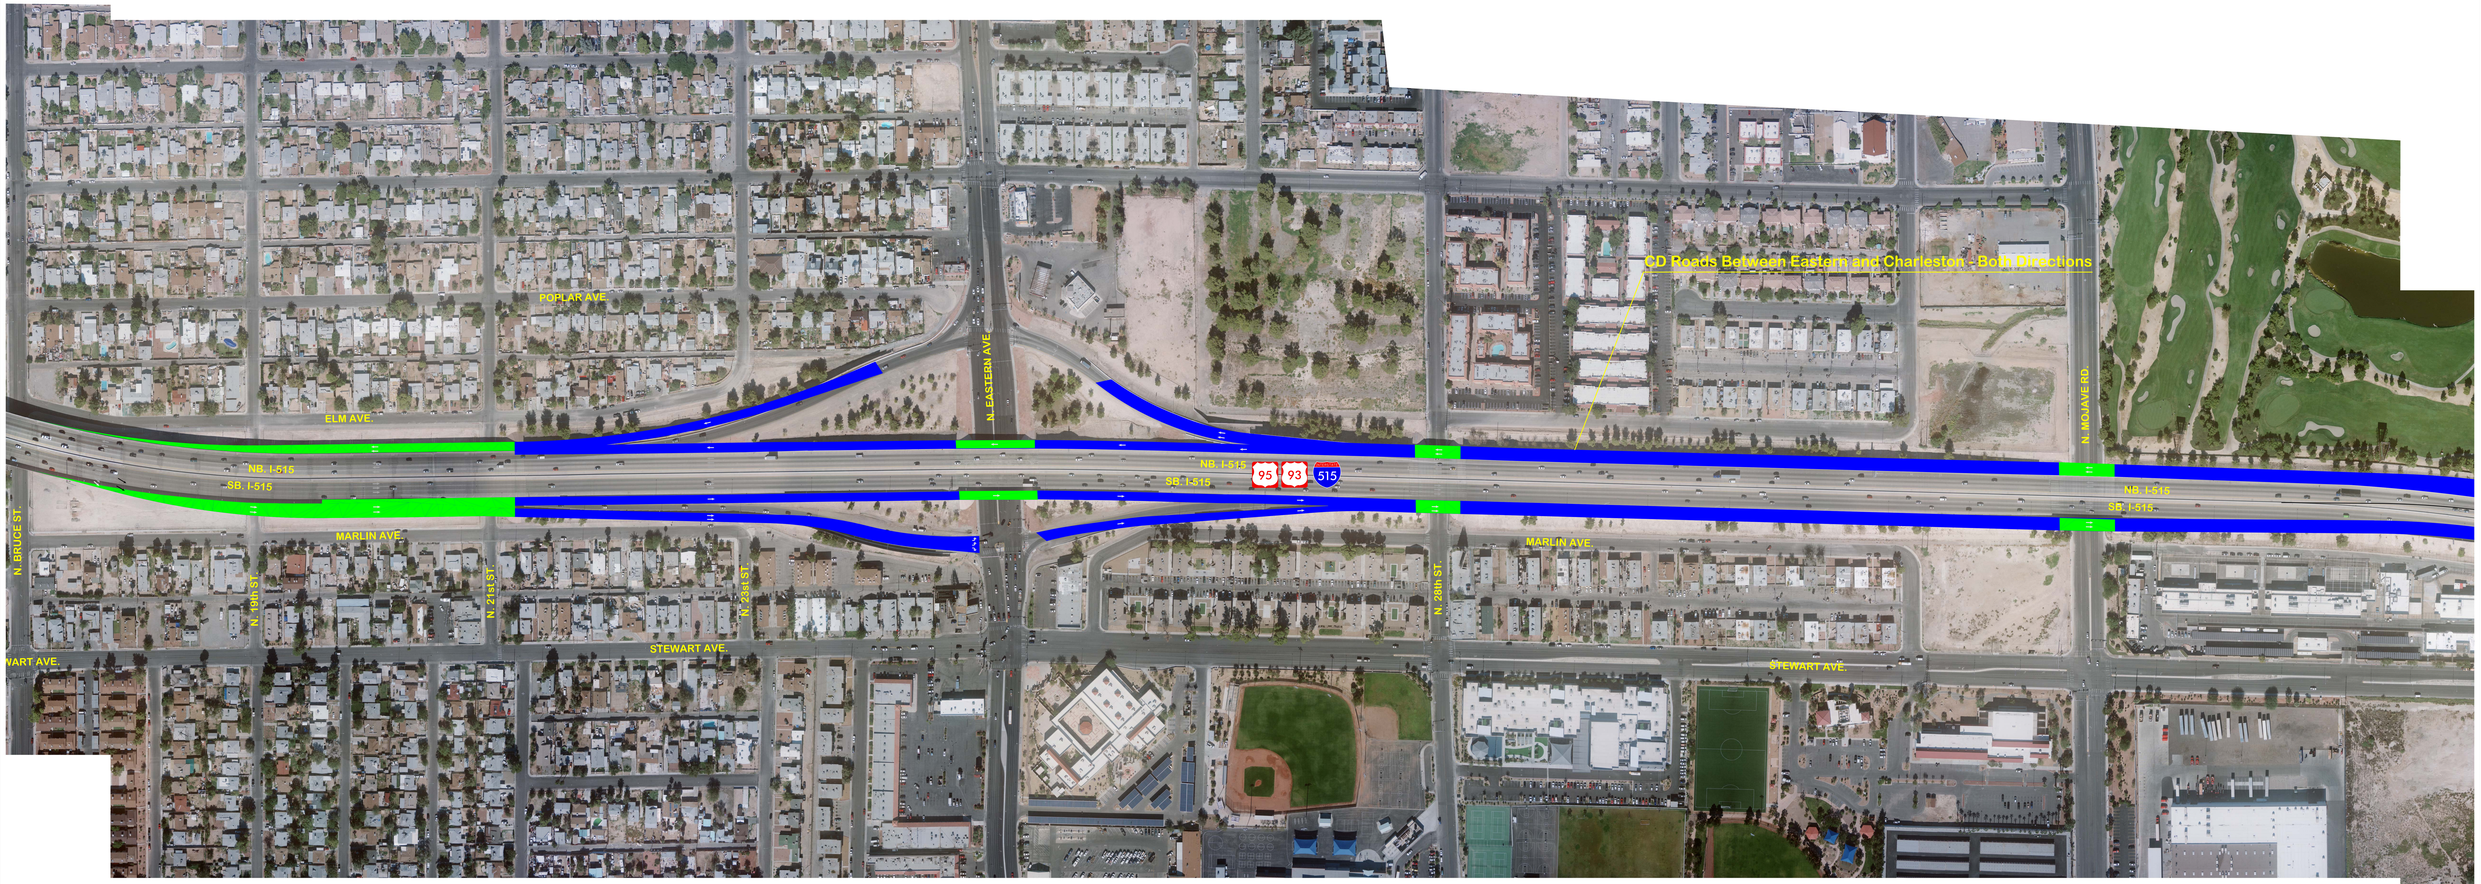

PROPOSED IMPROVEMENTS

Roadway

Bridge Structure

PRELIMINARY

SUBJECT TO REVISION

March 31, 2016

0 100 200 400

SCALE: 1"=100'

I-515 ALTERNATIVES DEVELOPMENT STUDY
PUBLIC INFORMATION MEETING
March 31, 2016

All information presented is preliminary and subject to revision

NEVADA DOT SAFE AND CONNECTED

INTERSTATE 515 Moving forward together 93 95